


NOTE:

1. Dimensions **X** and **Y** are variable dependent on door thickness
2. Curved strike extension beyond jamb at **Z** must not be less than 3/16"(5) to ensure proper functioning of latch bolt
3. 1-1/8"(29) Lip length for 1-3/8"(35) to 1-3/4"(44) door.
Other lengths available
4. Strike location on frames must be adjusted for thickness of door silencers, when used

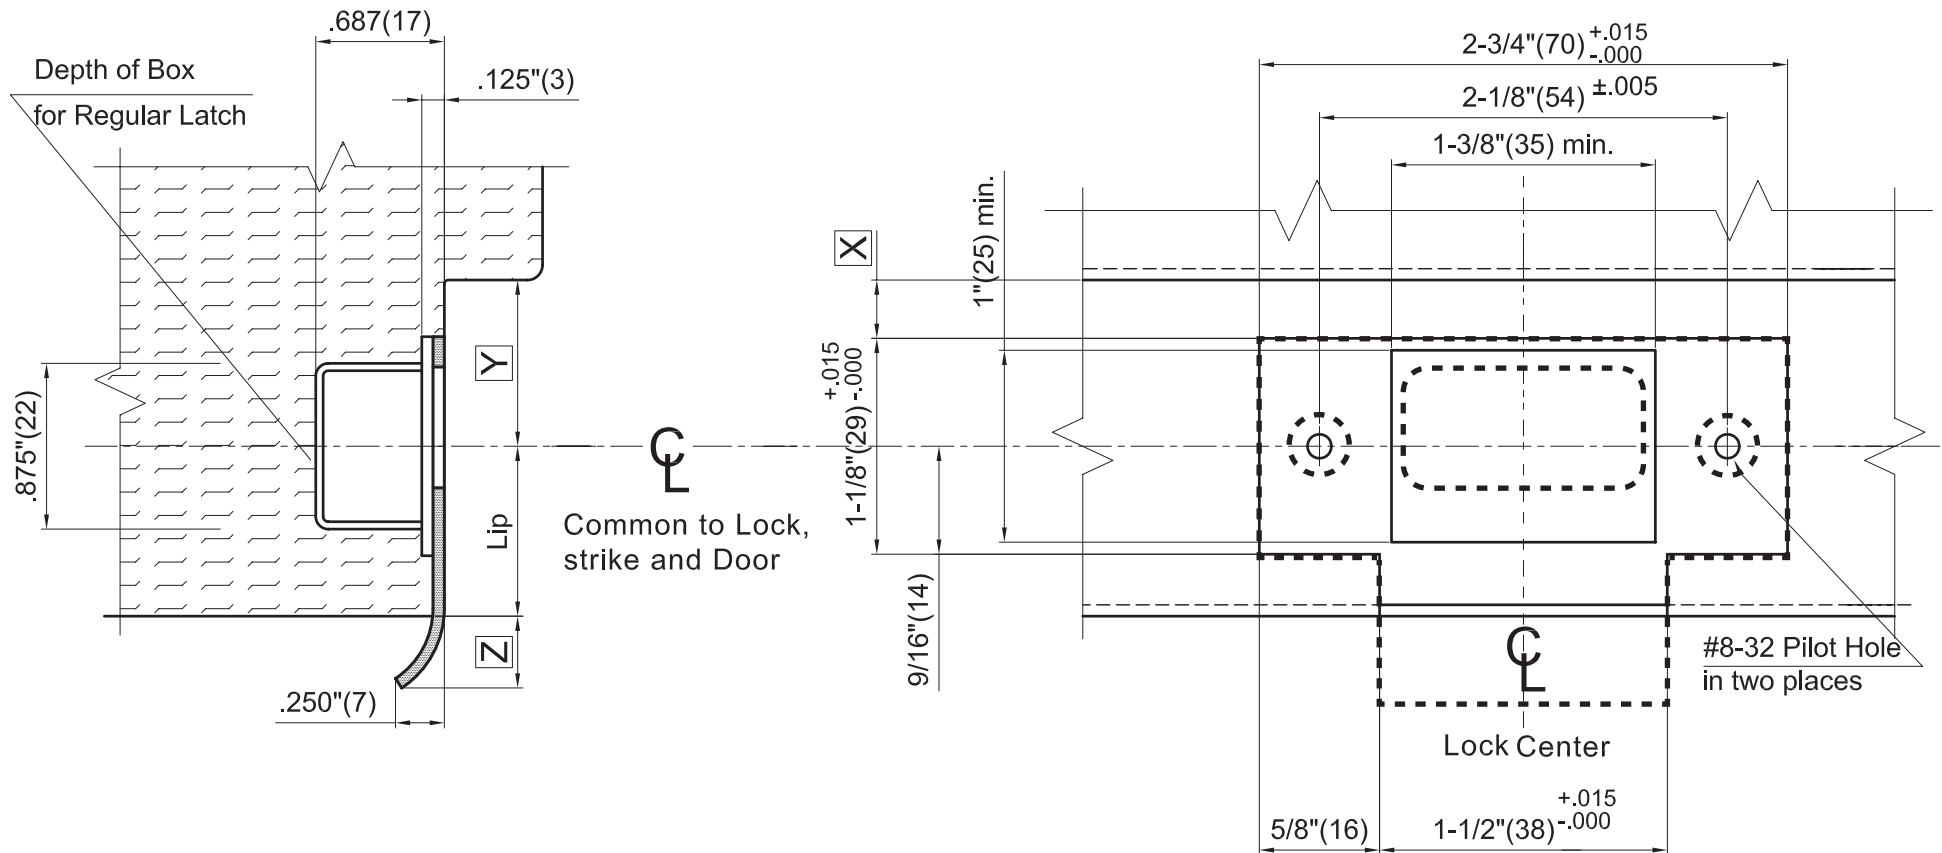

6605 Flotilla St.
City of Commerce
CA 90040 USA
Tel: (323) 888-6601
FAX: (323) 888-6699
Website: cal-royal.com
Email: sales@cal-royal.com

ITEM NO.

T-Strike

DESCRIPTION

T-strike Cylindrical Locks
Wood Door frame Preparation

SCALE

1 : 1

PAGE 1 OF 1

UNIT

inches
(mm)

VERSION

ver. 1.0 rev. 01/12

BY: adg